DATE PLOTTED: 9/9/2026 5:53:50 PM FILE LOCATION: H:\26044 - Highland Township Warming Kitchen Reno\dwg\cd\26044 - Highland Township Warming Kitchen Reno.rvt COPYRIGHT © 2026 LINDHOUT ASSOCIATES architects aia pc THIS DOCUMENT AND THE SUBJECT MATTER CONTAINED THEREIN IS PROPRIETARY AND IS NOT TO BE USED OR REPRODUCED WITHOUT PRIOR WRITTEN APPROVAL.

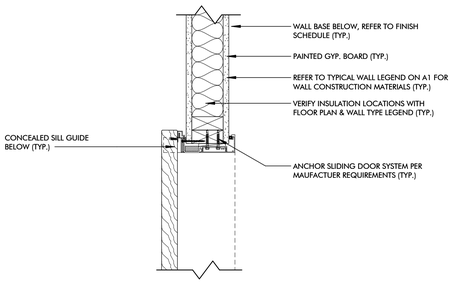

8 A2 **SLIDING DOOR JAMB DETAIL**
1 1/2" = 1'-0"

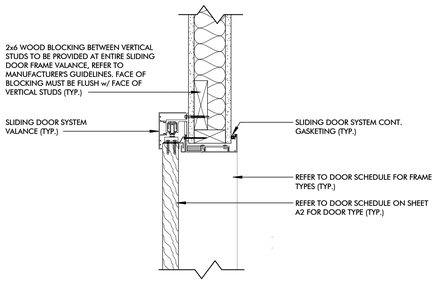

9 A2 **SLIDING DOOR HEAD DETAIL**
1 1/2" = 1'-0"

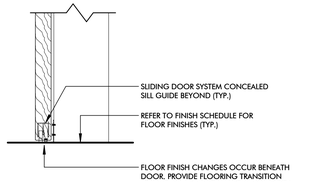

7 A2 **SLIDING DOOR SILL DETAIL**
1 1/2" = 1'-0"

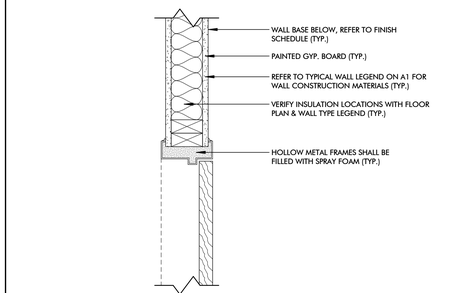

5 A2 **H.M. JAMB DETAIL**
1 1/2" = 1'-0"

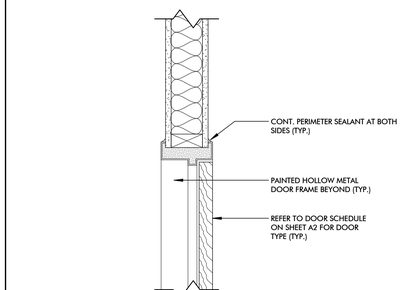

6 A2 **H.M. HEAD DETAIL**
1 1/2" = 1'-0"

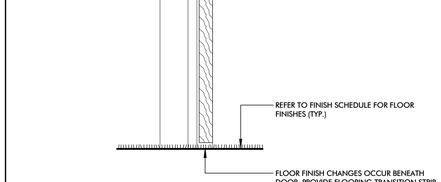

4 A2 **H.M. SILL DETAIL**
1 1/2" = 1'-0"

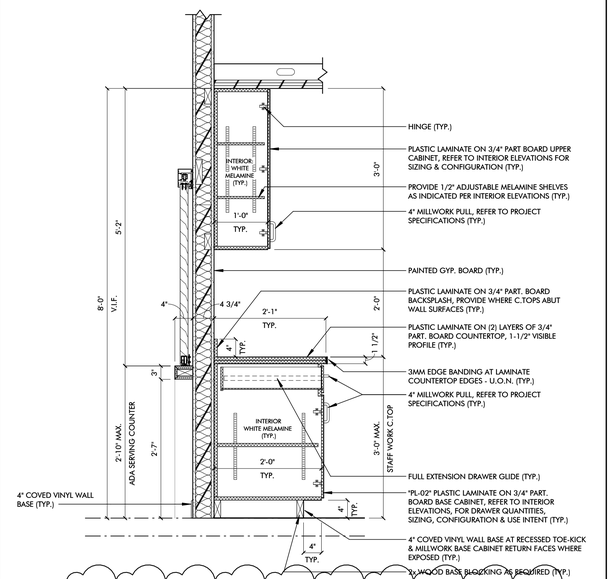

3 A1 **BEYOND SLIDING PASS THROUGH SECTION**
3/4" = 1'-0"

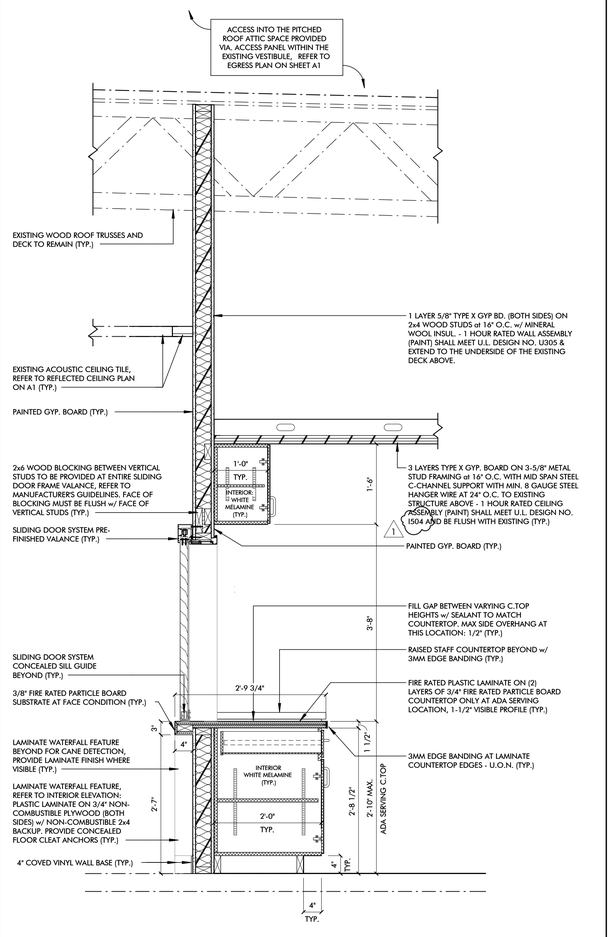

2 A1 **SLIDING PASS THROUGH DOOR SECTION**
3/4" = 1'-0"

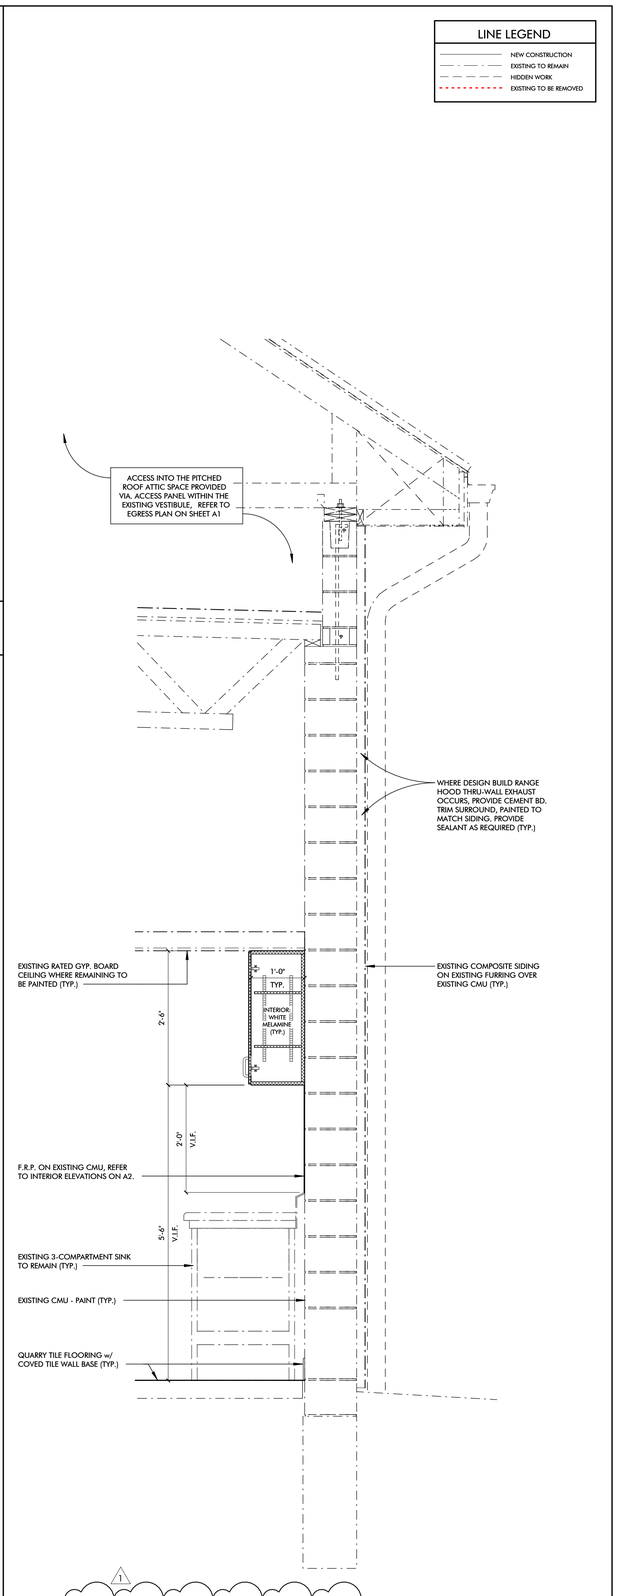

1 A1 **EXTERIOR WALL SECTION**
3/4" = 1'-0"

Lindhout Associates architects aia pc
10465 Citation Drive, Brighton, Michigan 48116-9510
www.lindhout.com (810) 227-5668 fax: (810) 227-5855

CONSULTANT

ISSUED FOR	DATE:
EXISTING CONDITIONS MEASURE	04-16-26
CLIENT REVIEW	05-01-26
CLIENT REVIEW	05-27-26
CLIENT FEEDBACK	06-26-26
BIDDING & PERMIT DRAWINGS	08-12-26
ADDENDUM #02	09-10-26

DRAWN: hlw CHECKED: djm APP'D: djm

INTERIOR RENOVATION for:
HIGHLAND TWP WARMING KITCHEN
209 N JOHN ST, HIGHLAND TWP, MI 48357

WALL SECTIONS & DETAILS

A3

26044